REVISION SCHEDULE

REV. NO.	REV. DESCRIPTION	REV. DATE	DRAWN	CHECKED
PL1	SHD PRE-PLANNING APPLICATION TO ABP	14/09/2021	JPC	KO'M
PL2	SHD APPLICATION TO ABP	04/03/2022	JPC	JFC

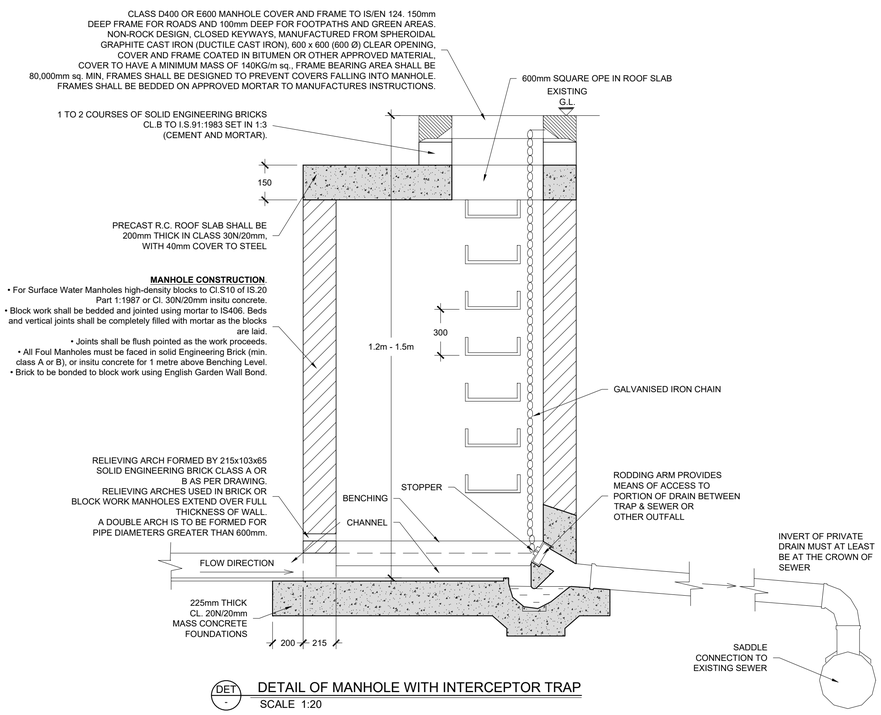

DET - DETAIL OF MANHOLE WITH INTERCEPTOR TRAP
SCALE 1:20

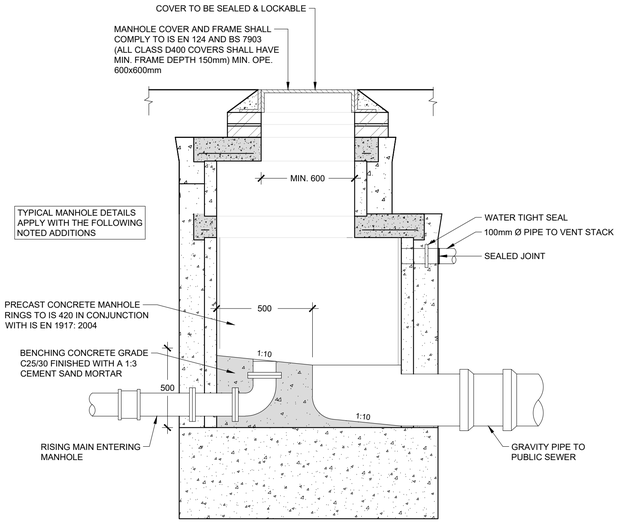

SECTION THRU' RISING MAIN DISCHARGE MANHOLE
SCALE 1:20

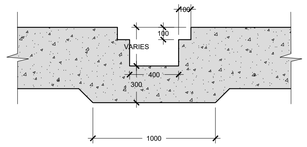

TYPICAL INSPECTION CHAMBER DETAIL
SCALE 1:20

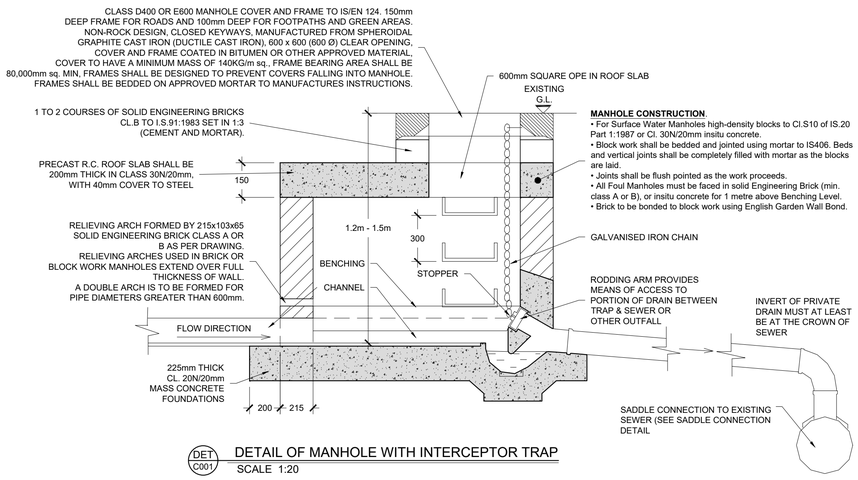

DET C001 - DETAIL OF MANHOLE WITH INTERCEPTOR TRAP
SCALE 1:20

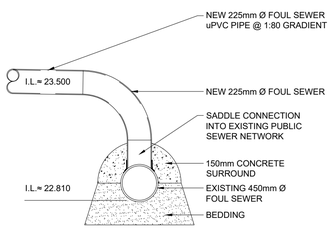

SADDLE CONNECTION
SCALE 1:20

Drawing Stage: PLANNING	Project Details:		Notes	Drawn by: JPC	Checked by: KO'M	Approved by: JFC	Date: 18/08/2021
	Site Address:	THE LORD MAYOR'S PUBLIC HOUSE, MAIN STREET, SWORDS, Co. DUBLIN	1. ALL ENGINEERS DRAWINGS TO BE READ IN CONJUNCTION WITH RELEVANT DRAWINGS AND SPECIFICATIONS. 2. ALL SETTING OUT TO ARCHITECTS DRAWINGS. 3. DO NOT SCALE FROM ENGINEERS DRAWINGS. 4. ANY DISCREPANCIES BETWEEN DRAWINGS, SKETCHES, VERBAL INSTRUCTIONS AND SITE CONDITIONS TO BE REFERRED TO THE DESIGN TEAM BEFORE WORK COMMENCES. 6. ALL LEVELS ARE STRUCTURAL UNLESS NOTED OTHERWISE. 7.	Project Name: LORD MAYOR SHD	Scale: A.S. @ A1	Project Number: 2118
	Client:	JACKO INVESTMENTS					
	Architect:	AUGHEY O'FLAHERTY ARCHITECTS		Drawing Title: STANDARD DRAINAGE DETAILS SHEET 2	Project: 2118	Originator: CORA / Zone: 00	
	M&E Designer:						
	Contractor:						

CORA CONSULTING ENGINEERS
Behan House, 10 Lower Mount St., Dublin 2. D02 HT71
Tel: +353 (0)1 661 1100
e-mail: info@cora.ie
Web: www.cora.ie

Level:	Type:	Discipline:	Drawing No:	Stage:	Revision:
ZZ	DR	C	0012	04	PL2